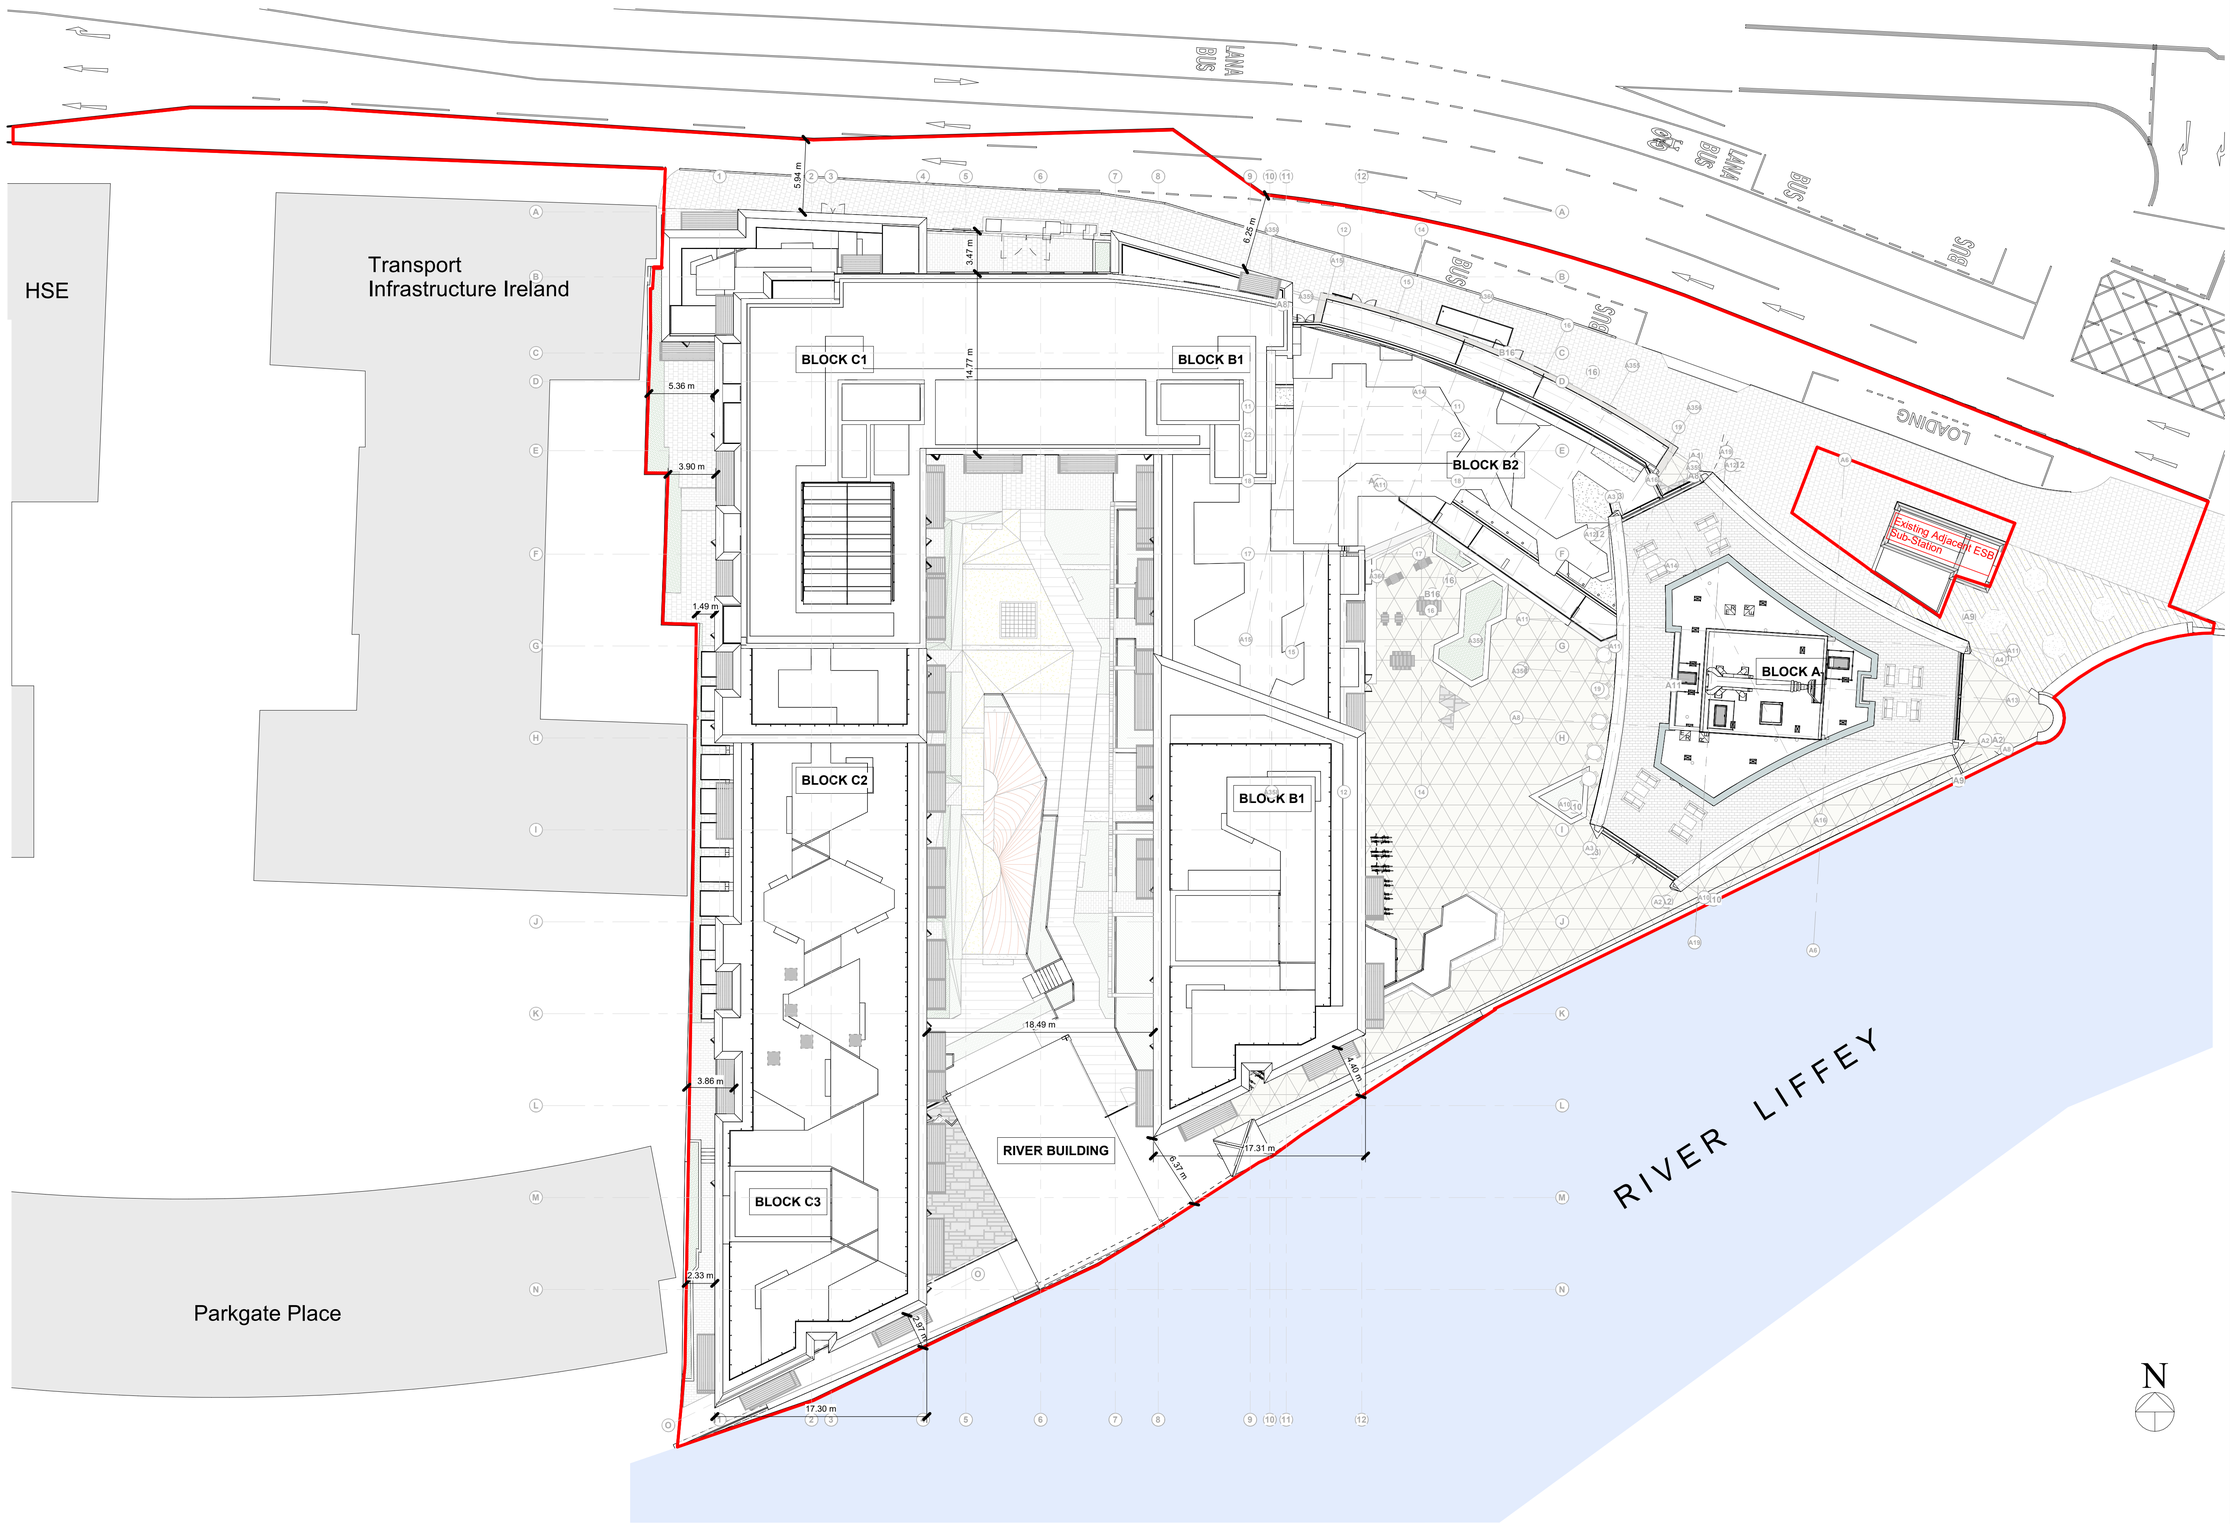

Site Layout Plan
1 : 250

© Copyright Reddy Architecture & Urbanism

Notes:

- Do not scale from this drawing. Use figured dimensions in all cases.
- Verify dimensions on site and report any discrepancies to the Architect immediately.
- This drawing to be read in conjunction with the Architect's Specification.
- © This drawing is copyright and may only be reproduced with the Architect's permission.

Drawing Notes:

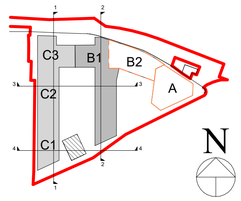

REISSUED AS PART OF COMBINED DRAWING SET – NO DRAWING CHANGES

Refer to Lnadscape Plan LPAR010 200 For Level Details in Open/Public Spaces

SITE BOUNDARY

NORTH

EXISTING STRUCTURES

RESIDENTIAL ENTRANCE

PUBLIC ENTRANCE

Rev No.	Date	Drwn	Details of Issue / Revision
P01	20.03.2026	RAU	Issued For Planning

Issues & Revisions

reddy a+u
Dartry Mills,
Dartry Road
Dublin 6,
D06 Y0E3
T: +353 (0)1 498 7000
W: www.reddyarchitecture.com
E: info@reddyarchitecture.com

Client Details:
Ruirside Developments Ltd.

Project Details:
Parkgate St.
42a Parkgate St, Dublin 8

Drawing Title:
Permitted - Site Layout Plan

Job No.	Sheet Size:	Scale @A1:
P24-216D	A1_	1:250
Issue Date: 20.03.2026	Drawn By: RAU	Reviewed By: PK

Status	Purpose of Issue
	Planning Permission

Project - System - Spatial Zone - Level - Type - Originator - Role - Number	Revision
PGS-02-SW-ZZZ-DR-RAU-AR-1001	P01